


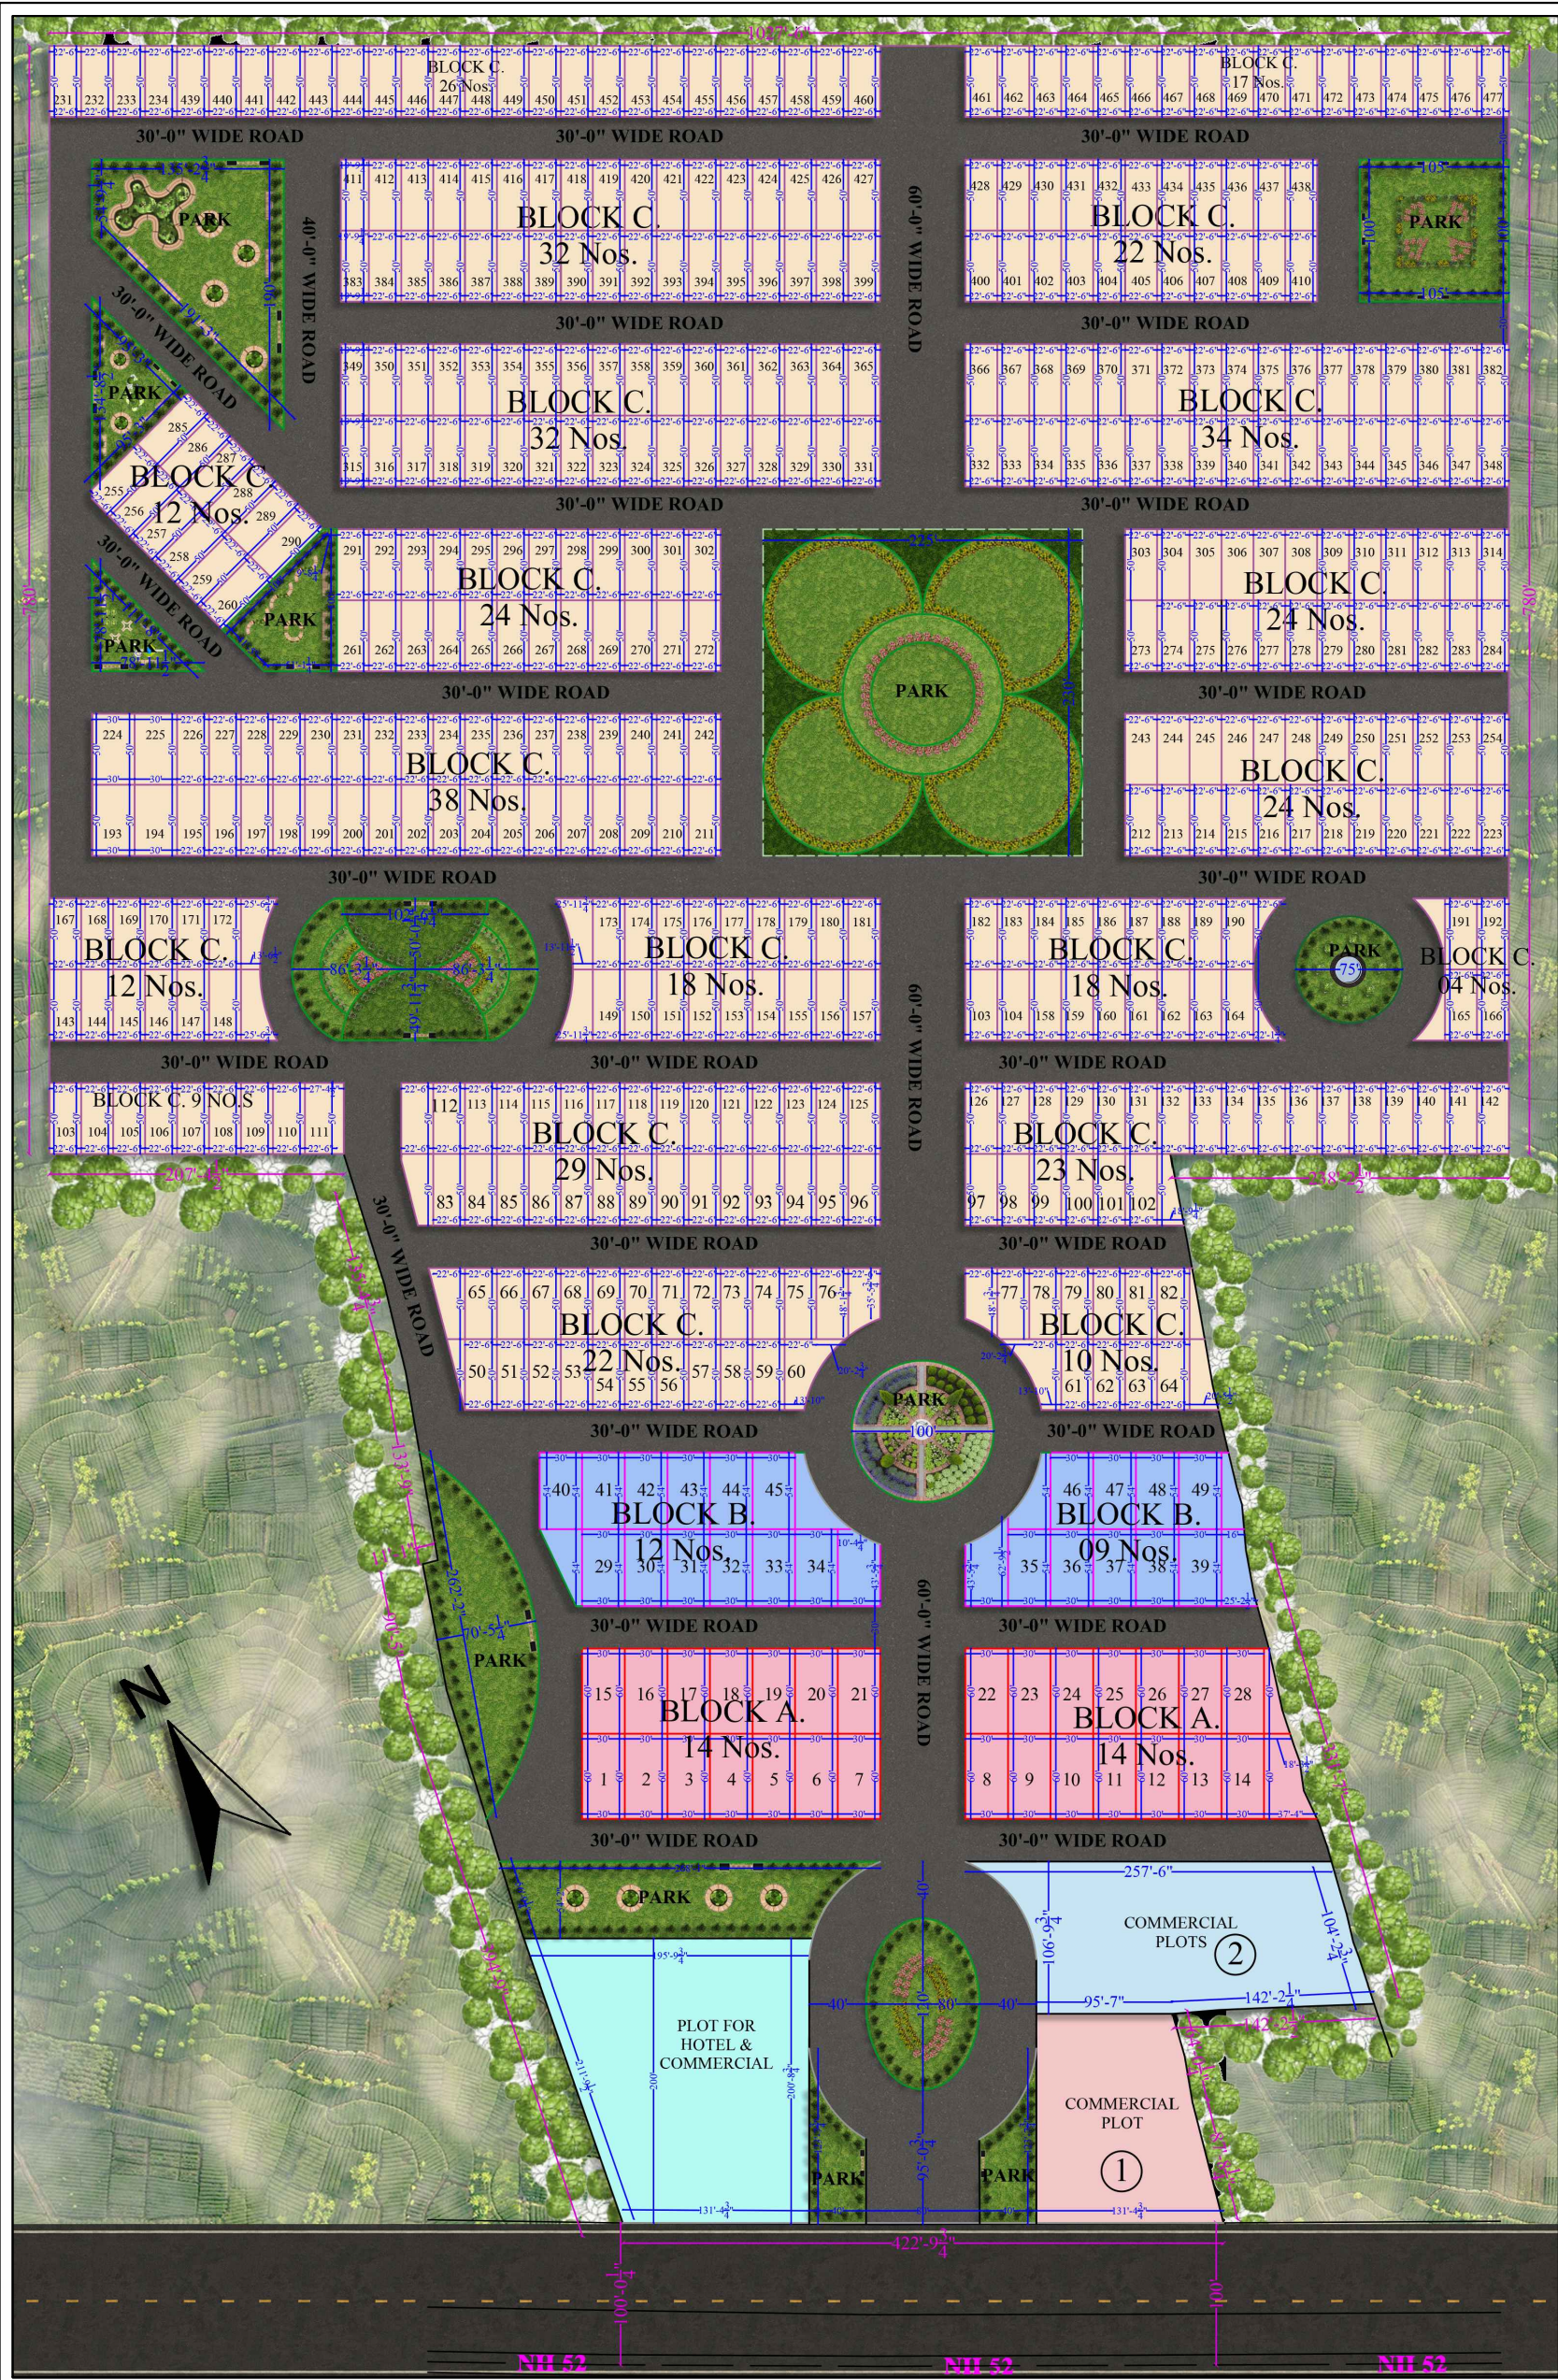

PROJECT NAME :

PROJECT ADD. :

AREA DETAIL :

**TOTAL LAND AREA=1214052.91 SQ.FT.
(112789.20 SQ.M)
TOTAL PLOT AREA= 78887.25 SQ. FT.
(7328.86 SQ.MT.)**

S.NO.	SIZE	AREA(IN SQ YD.)	NO.	LAND USE
1.	30'-0"x60'-0"	200.00	28	RESIDENTIAL
2.	30'-0"x54'-0"	180.00	21	RESIDENTIAL
3.	22.5'-0"x50'-0"	125.00	413	RESIDENTIAL
4.	-----	1859.84	1	COMMERCIAL 1.
5.	-----	2704.25	1	COMMERCIAL 2.
6.	-----	3696.16	1	HOTEL & COMMERCIAL

OWNER'S DETAIL:

ARCHITECTS/CONSULTANT:

**PRATAP ASSOCIATES,
MATHURA.**
H.O. -Y002,I.P. EXTENSION, NEW DELHI
B.O. - B-06 MAHAVIDYA COLON, MATHURA
MO.- 9837018285